

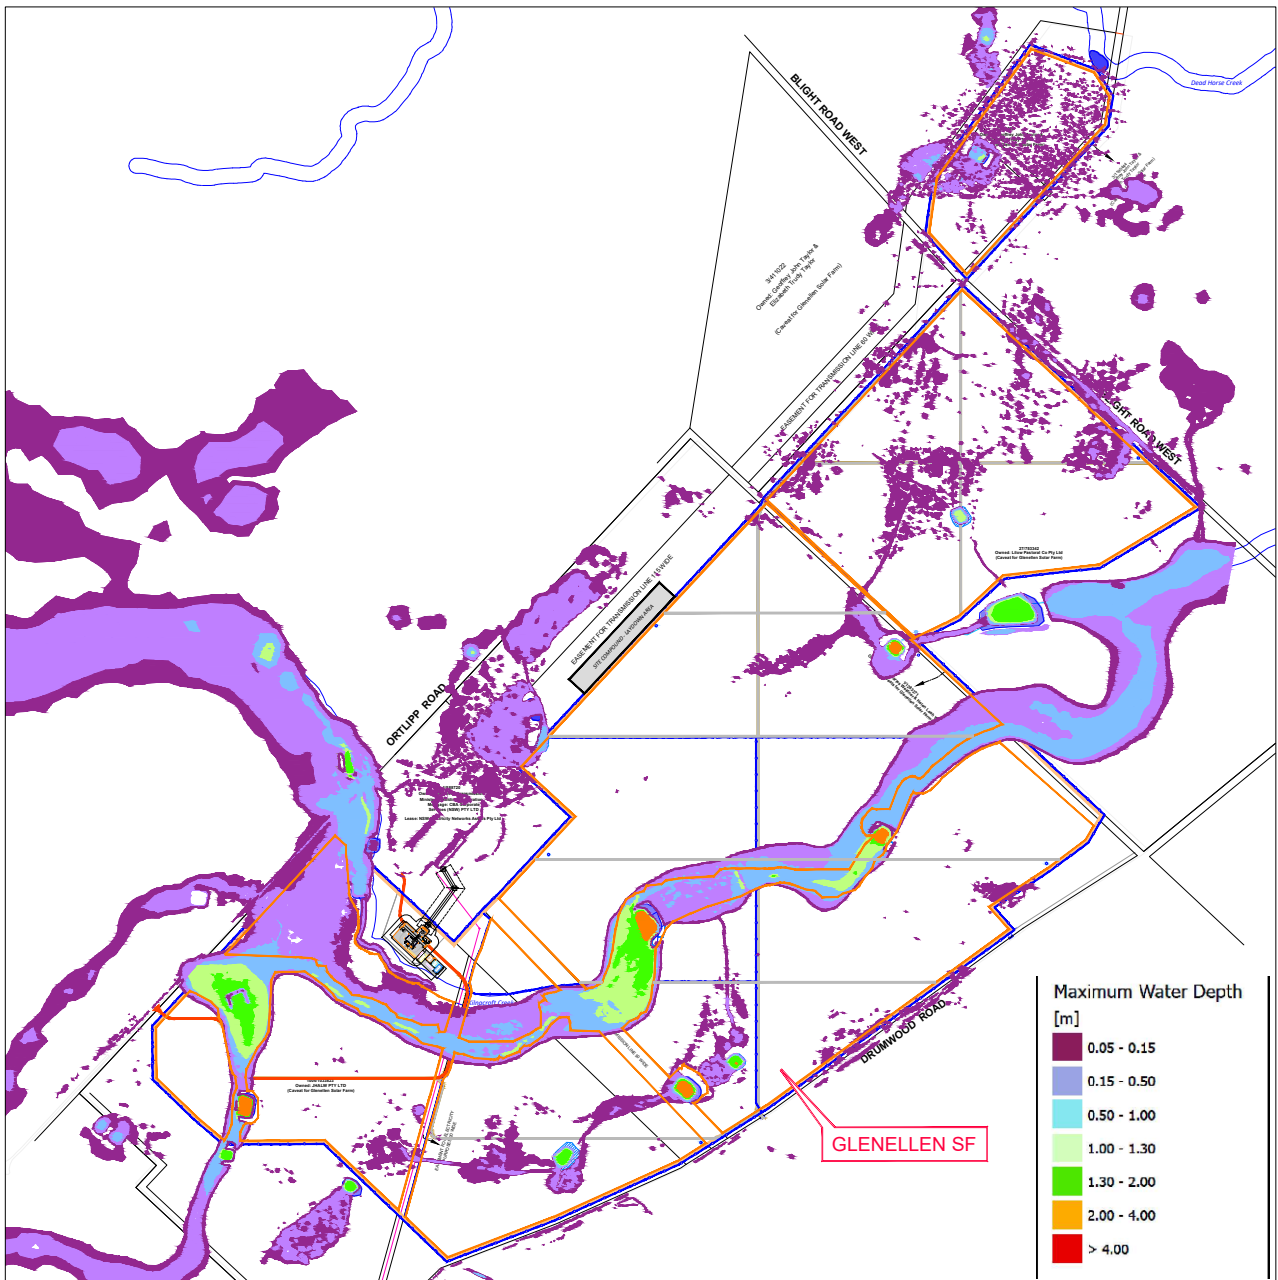
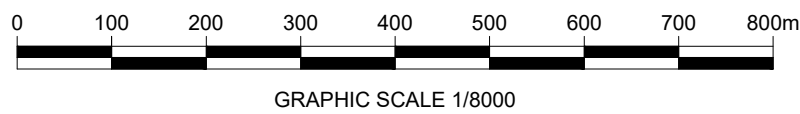


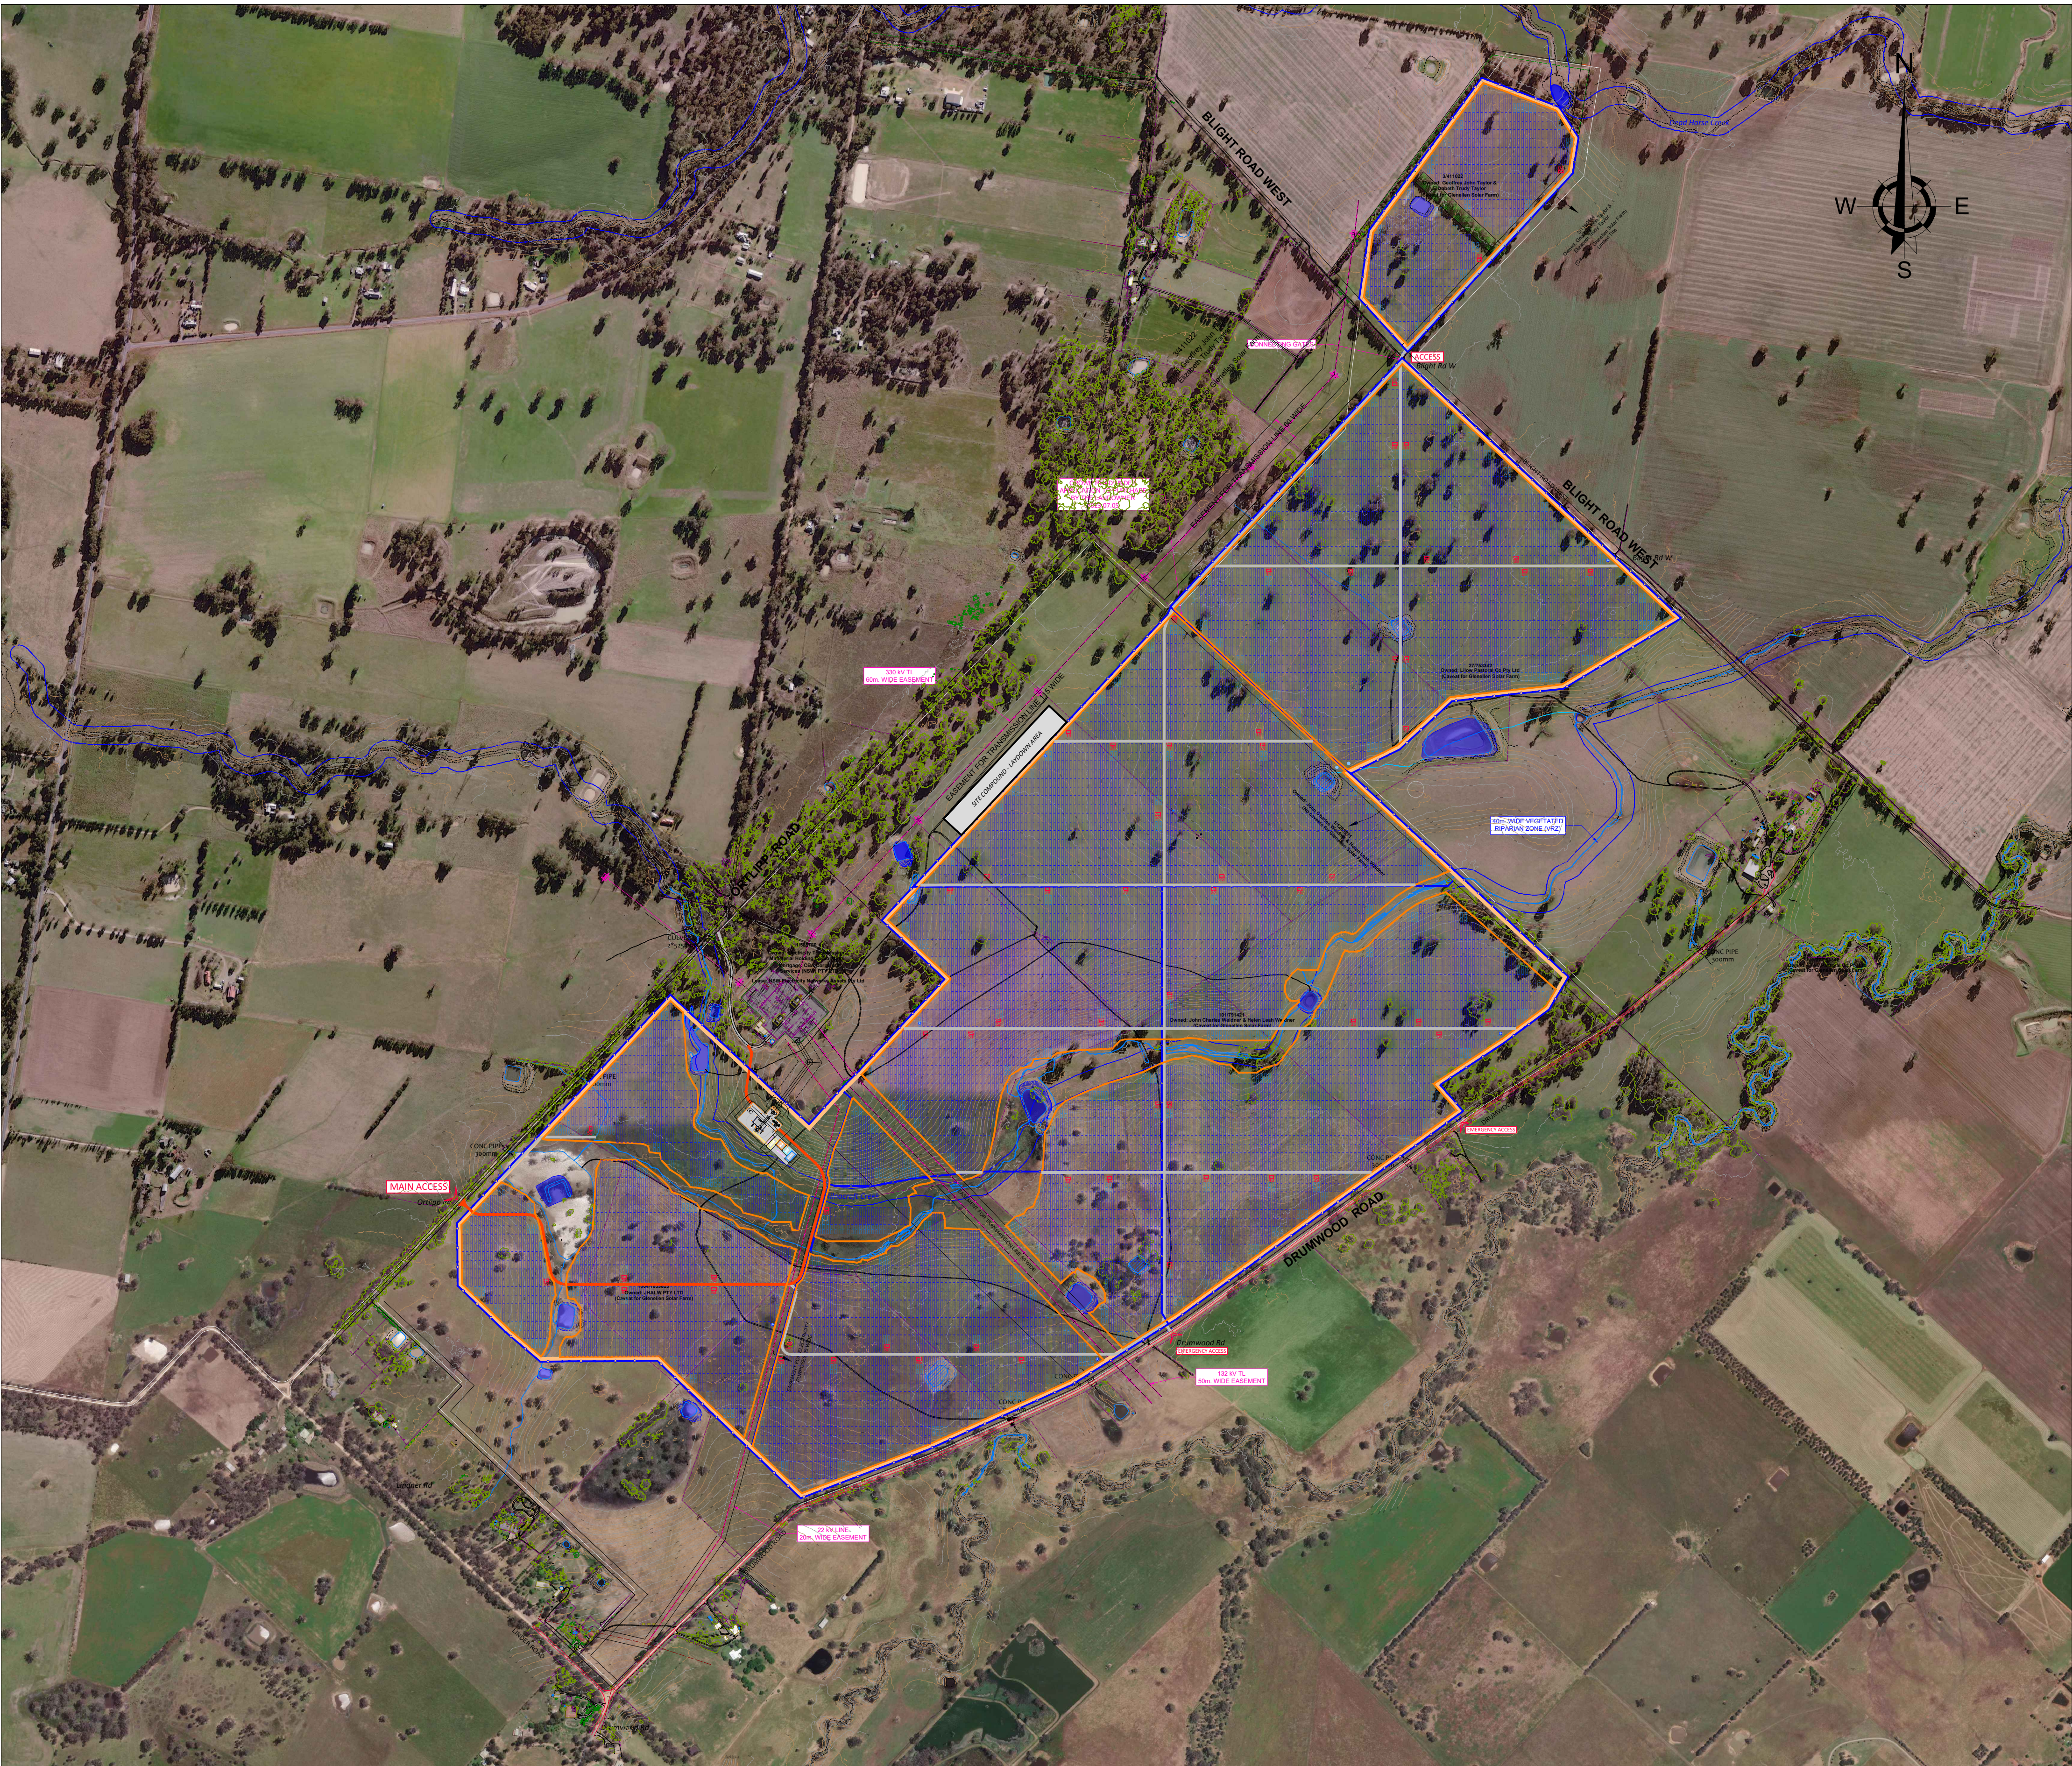

GLENELLEN SF - MAXIMUM WATER DEPTH

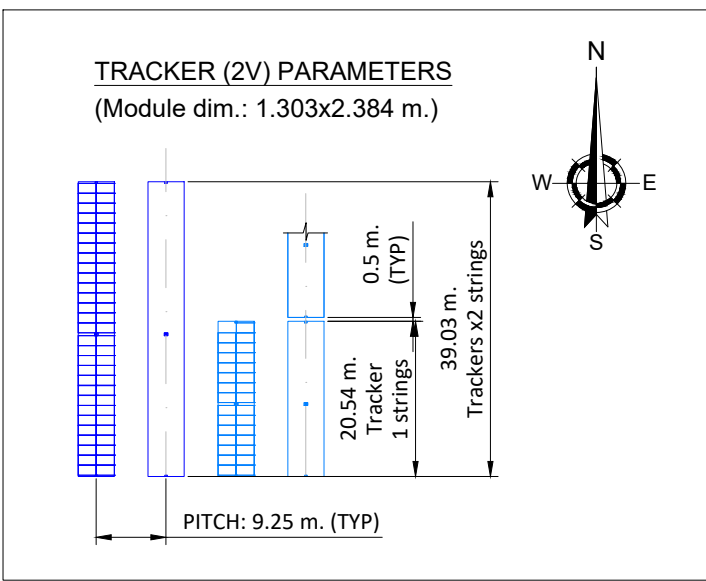

DATA	Glenellen SF
Approximate surface - Fence (Ha)	262.76
CTs-Inverters	60
1 strings trackers	735
2 strings trackers	6,050
Pitch (m)	9.25
Total strings	12,835
modules/string	29
PV modules 695(Wp)	165,242
PV modules 700(Wp)	149,988
PV modules 705(Wp)	56,985
Total PV modules	372,215
Installed Peak Power (MWp)	260.01

LEGEND	
FENCE	PONDS TO REMAIN
5m WIDE SUBSTATION ACCESS ROAD	PONDS TO BE BACKFILLED
5m WIDE INTERNAL TRACKS	TREE AREA
MINOR EXISTING STREAMS	10K LITER FIRE FIGHTING WATER TANK
CREEK WATERCOURSE	
HV LINE	
CT - INVERTER	

- NOTES
- CAD File and Map data referring to coordinates according to Datum GDA2020 - MGA Zone 55 South
 - Dimensions in Meters
 - Measurements, Boundaries and Surfaces of plots are approximate
 - Source for Imagery: Google Maps Hybrid

5	07/08/24	GCJL	PTML	CLR	PTML	INFORMATION
4	01/08/24	GCJL	PTML	CLR	PTML	INFORMATION
3	24/06/24	GCJL	PTML	CLR	PTML	INFORMATION
2	15/01/24	GCJL	PTML	CLR	PTML	INFORMATION
1	26/10/23	SAM	PTML	CLR	PTML	INFORMATION
Ed.	Date	Designed	Pr. Eng.	Revised	Approved	Issued For



PROJECT:	
GLENELLEN SOLAR FARM	
DRAWING TITLE:	SCALE:
GLENELLEN SF LAYOUT	INDICATED
CUST. CODE:	
GPG CODE:	
GLE-GPG-GEN-DWG-032	
SHEET 1 NEXT 2	